


TYPICAL FLOOR PLAN

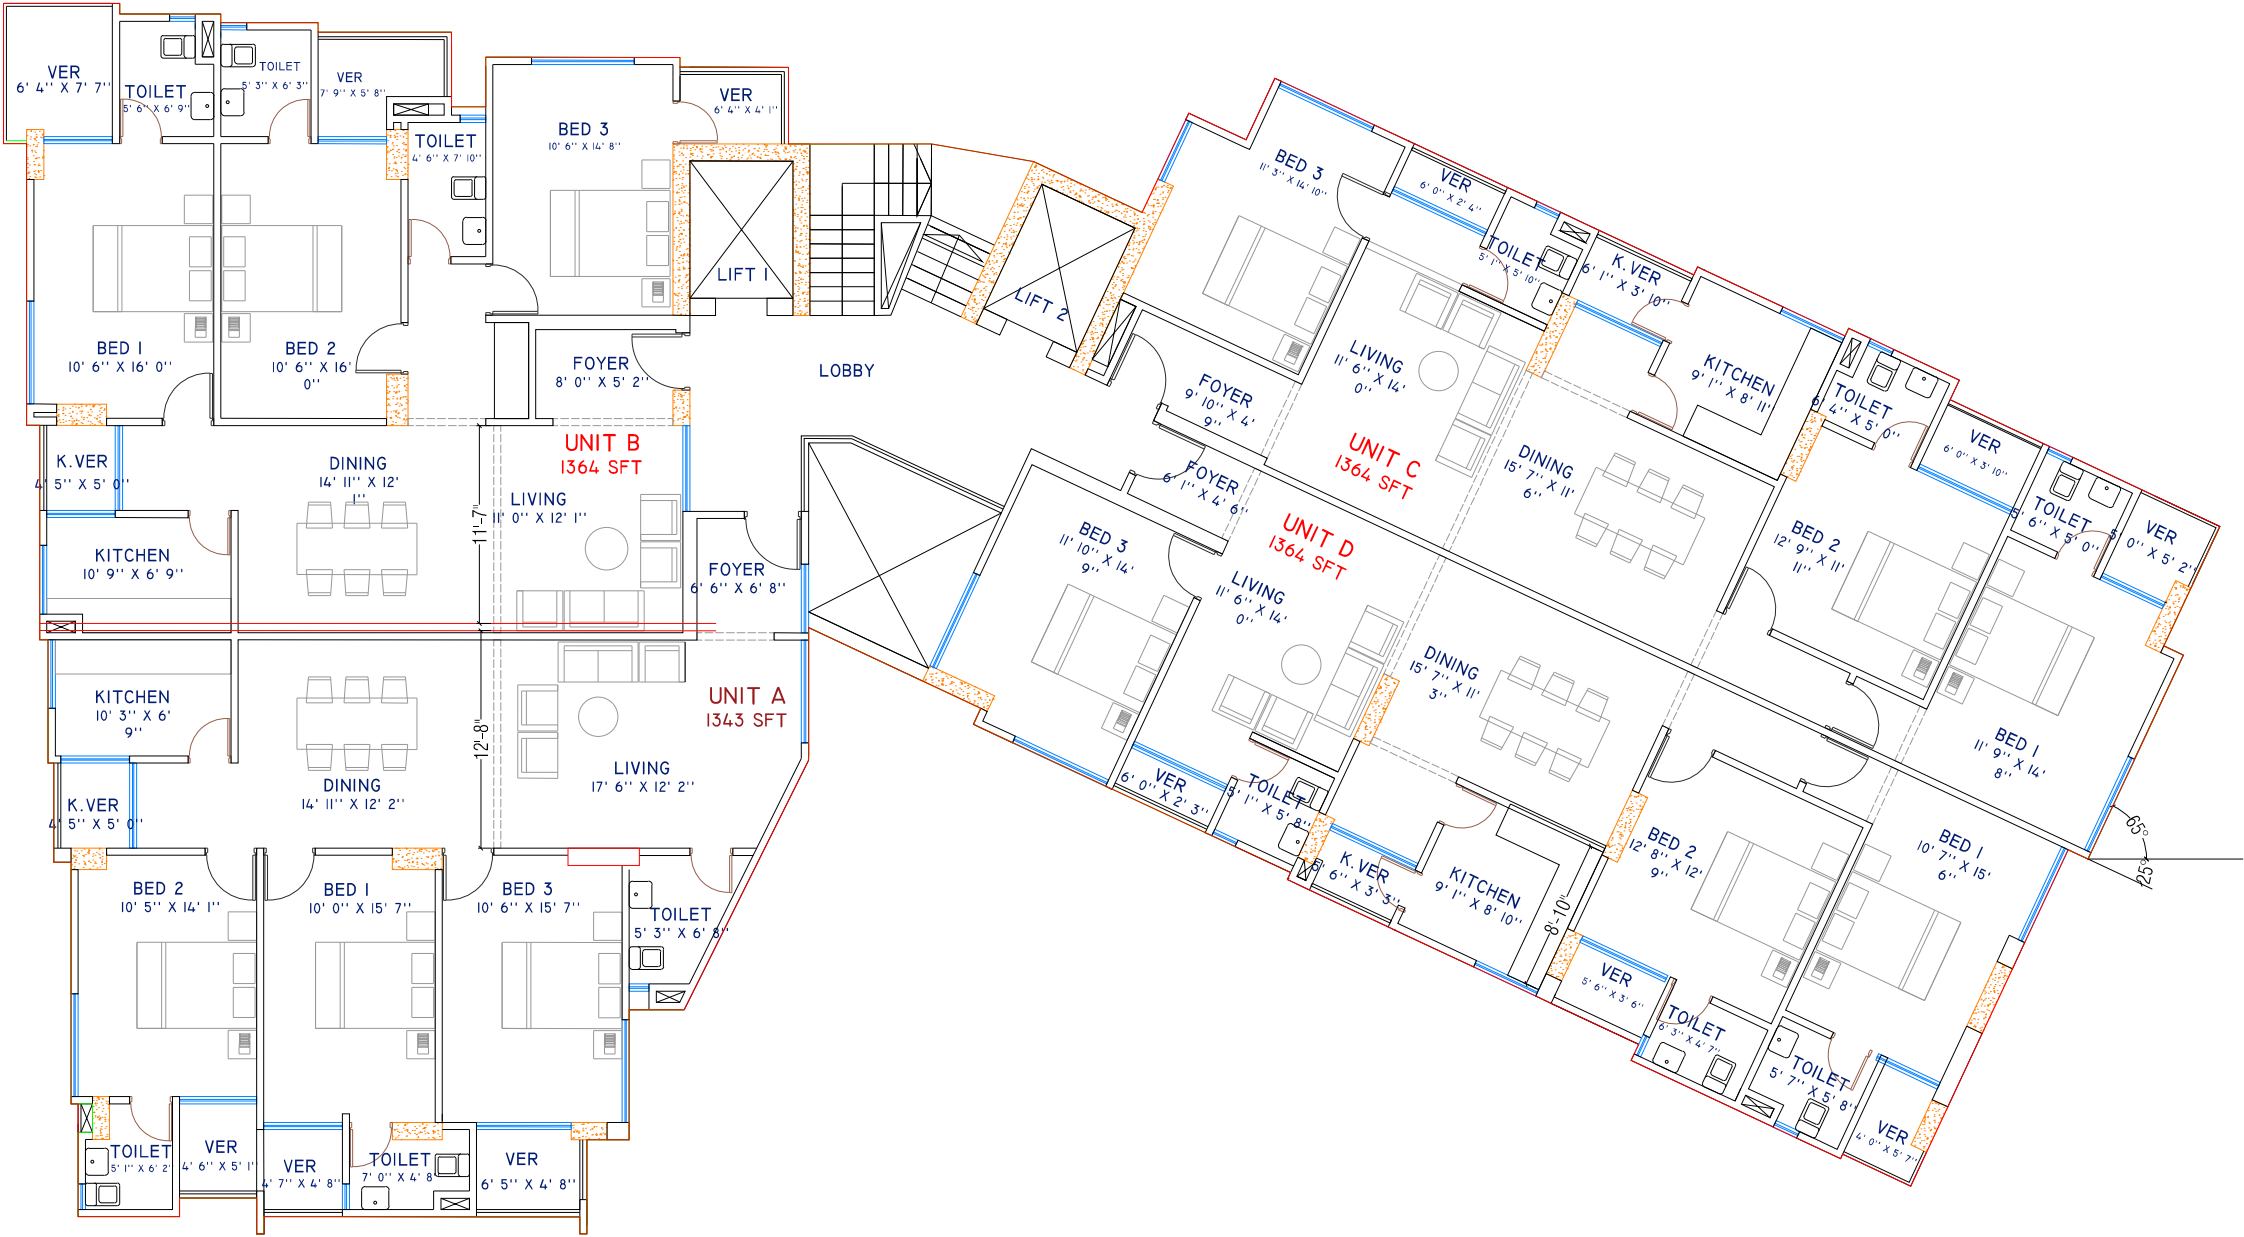

SHEET NO.	DRAWING ELE 03	CLIENT.	10 STORIED BUILDING HOLDING NO. 108/1, RAJONGONDHA LANE, JONAKI ROAD MODDHO PAKERPARA, MIRPUR 01, DHAKA.	ARCHITECT	TITLE.	TYPICAL FLOOR PLAN	CHK.	SCALE : AS SHOWN				
		PROJECT.										
		RAJONGONDHA SOCIETY									23DECEMBER 2022	