


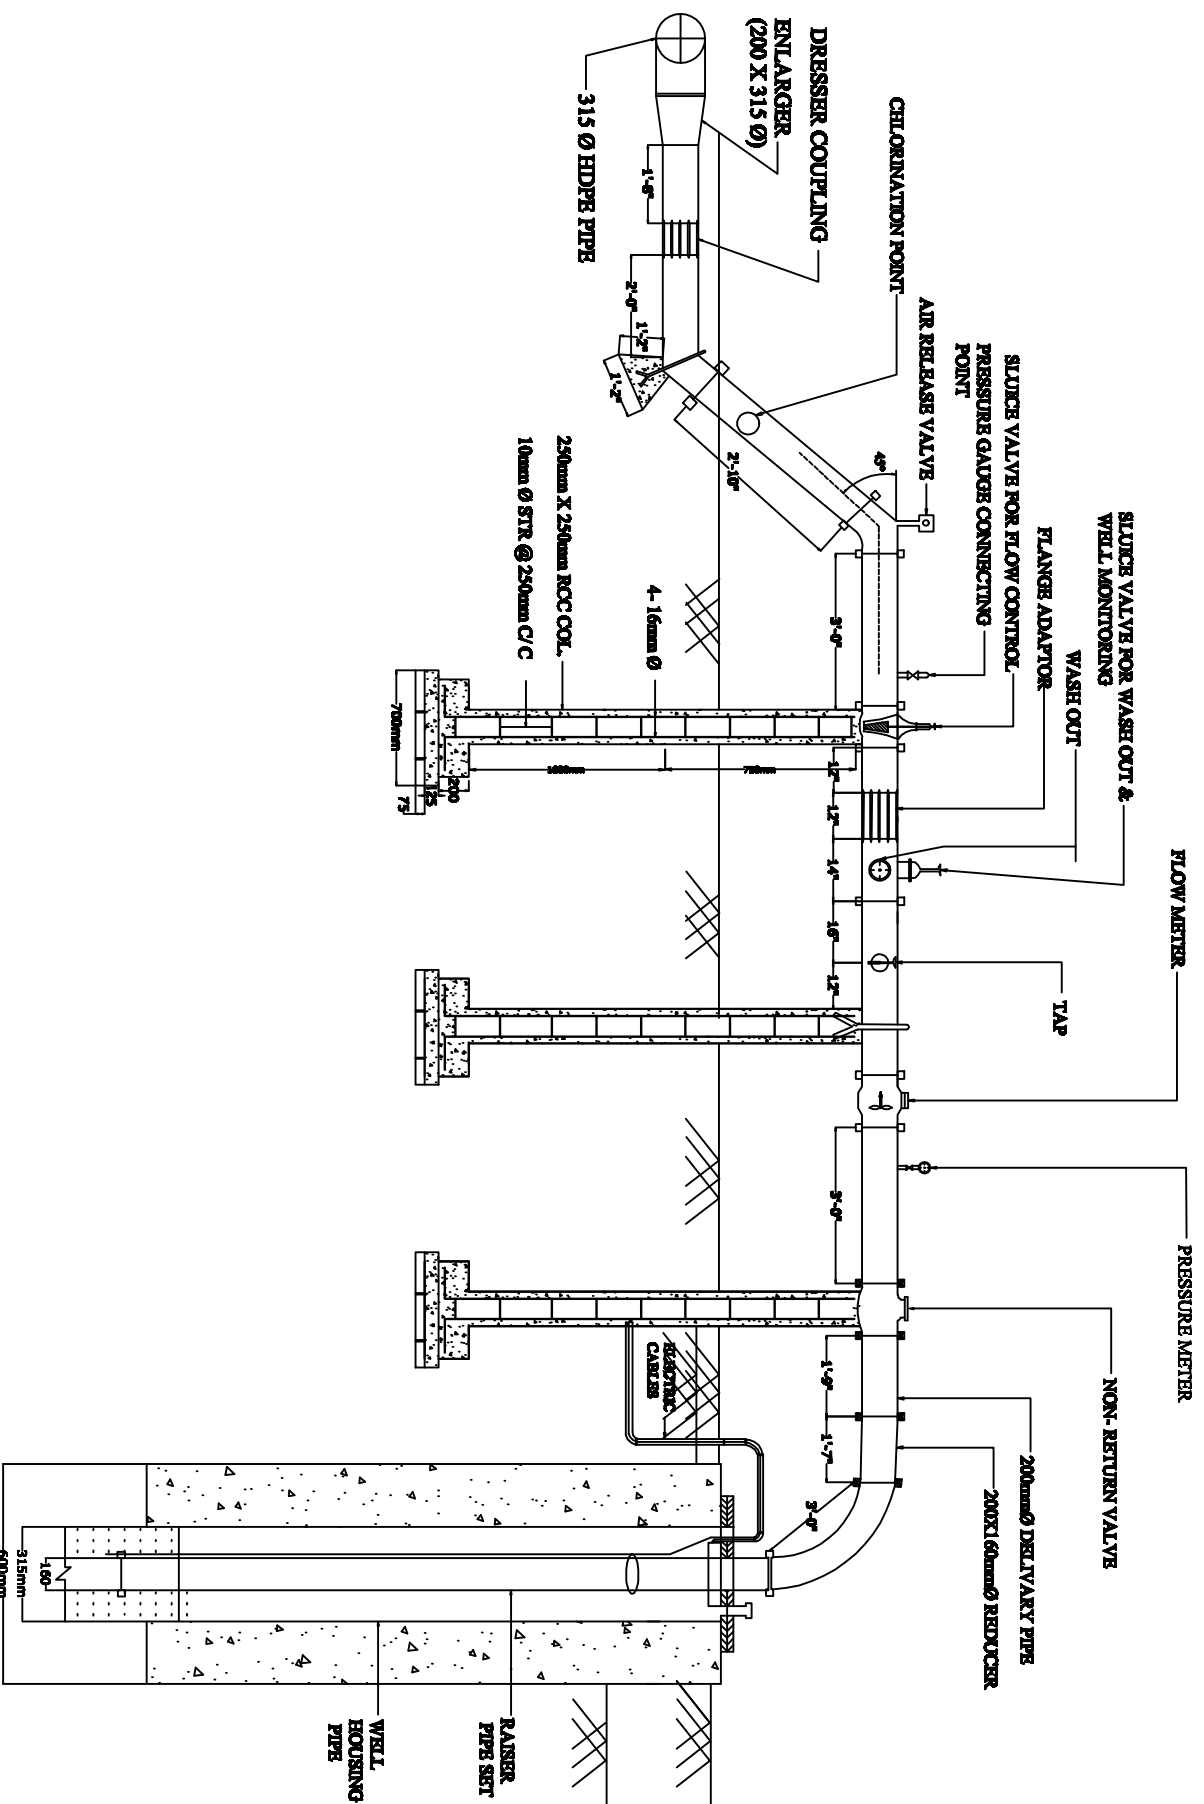

TYPICAL DRAWING FOR CONSTRUCTION OF DELIVERY LINE AT
 NARAYANGOND CITY CORPORATION, NARAYANGOND.