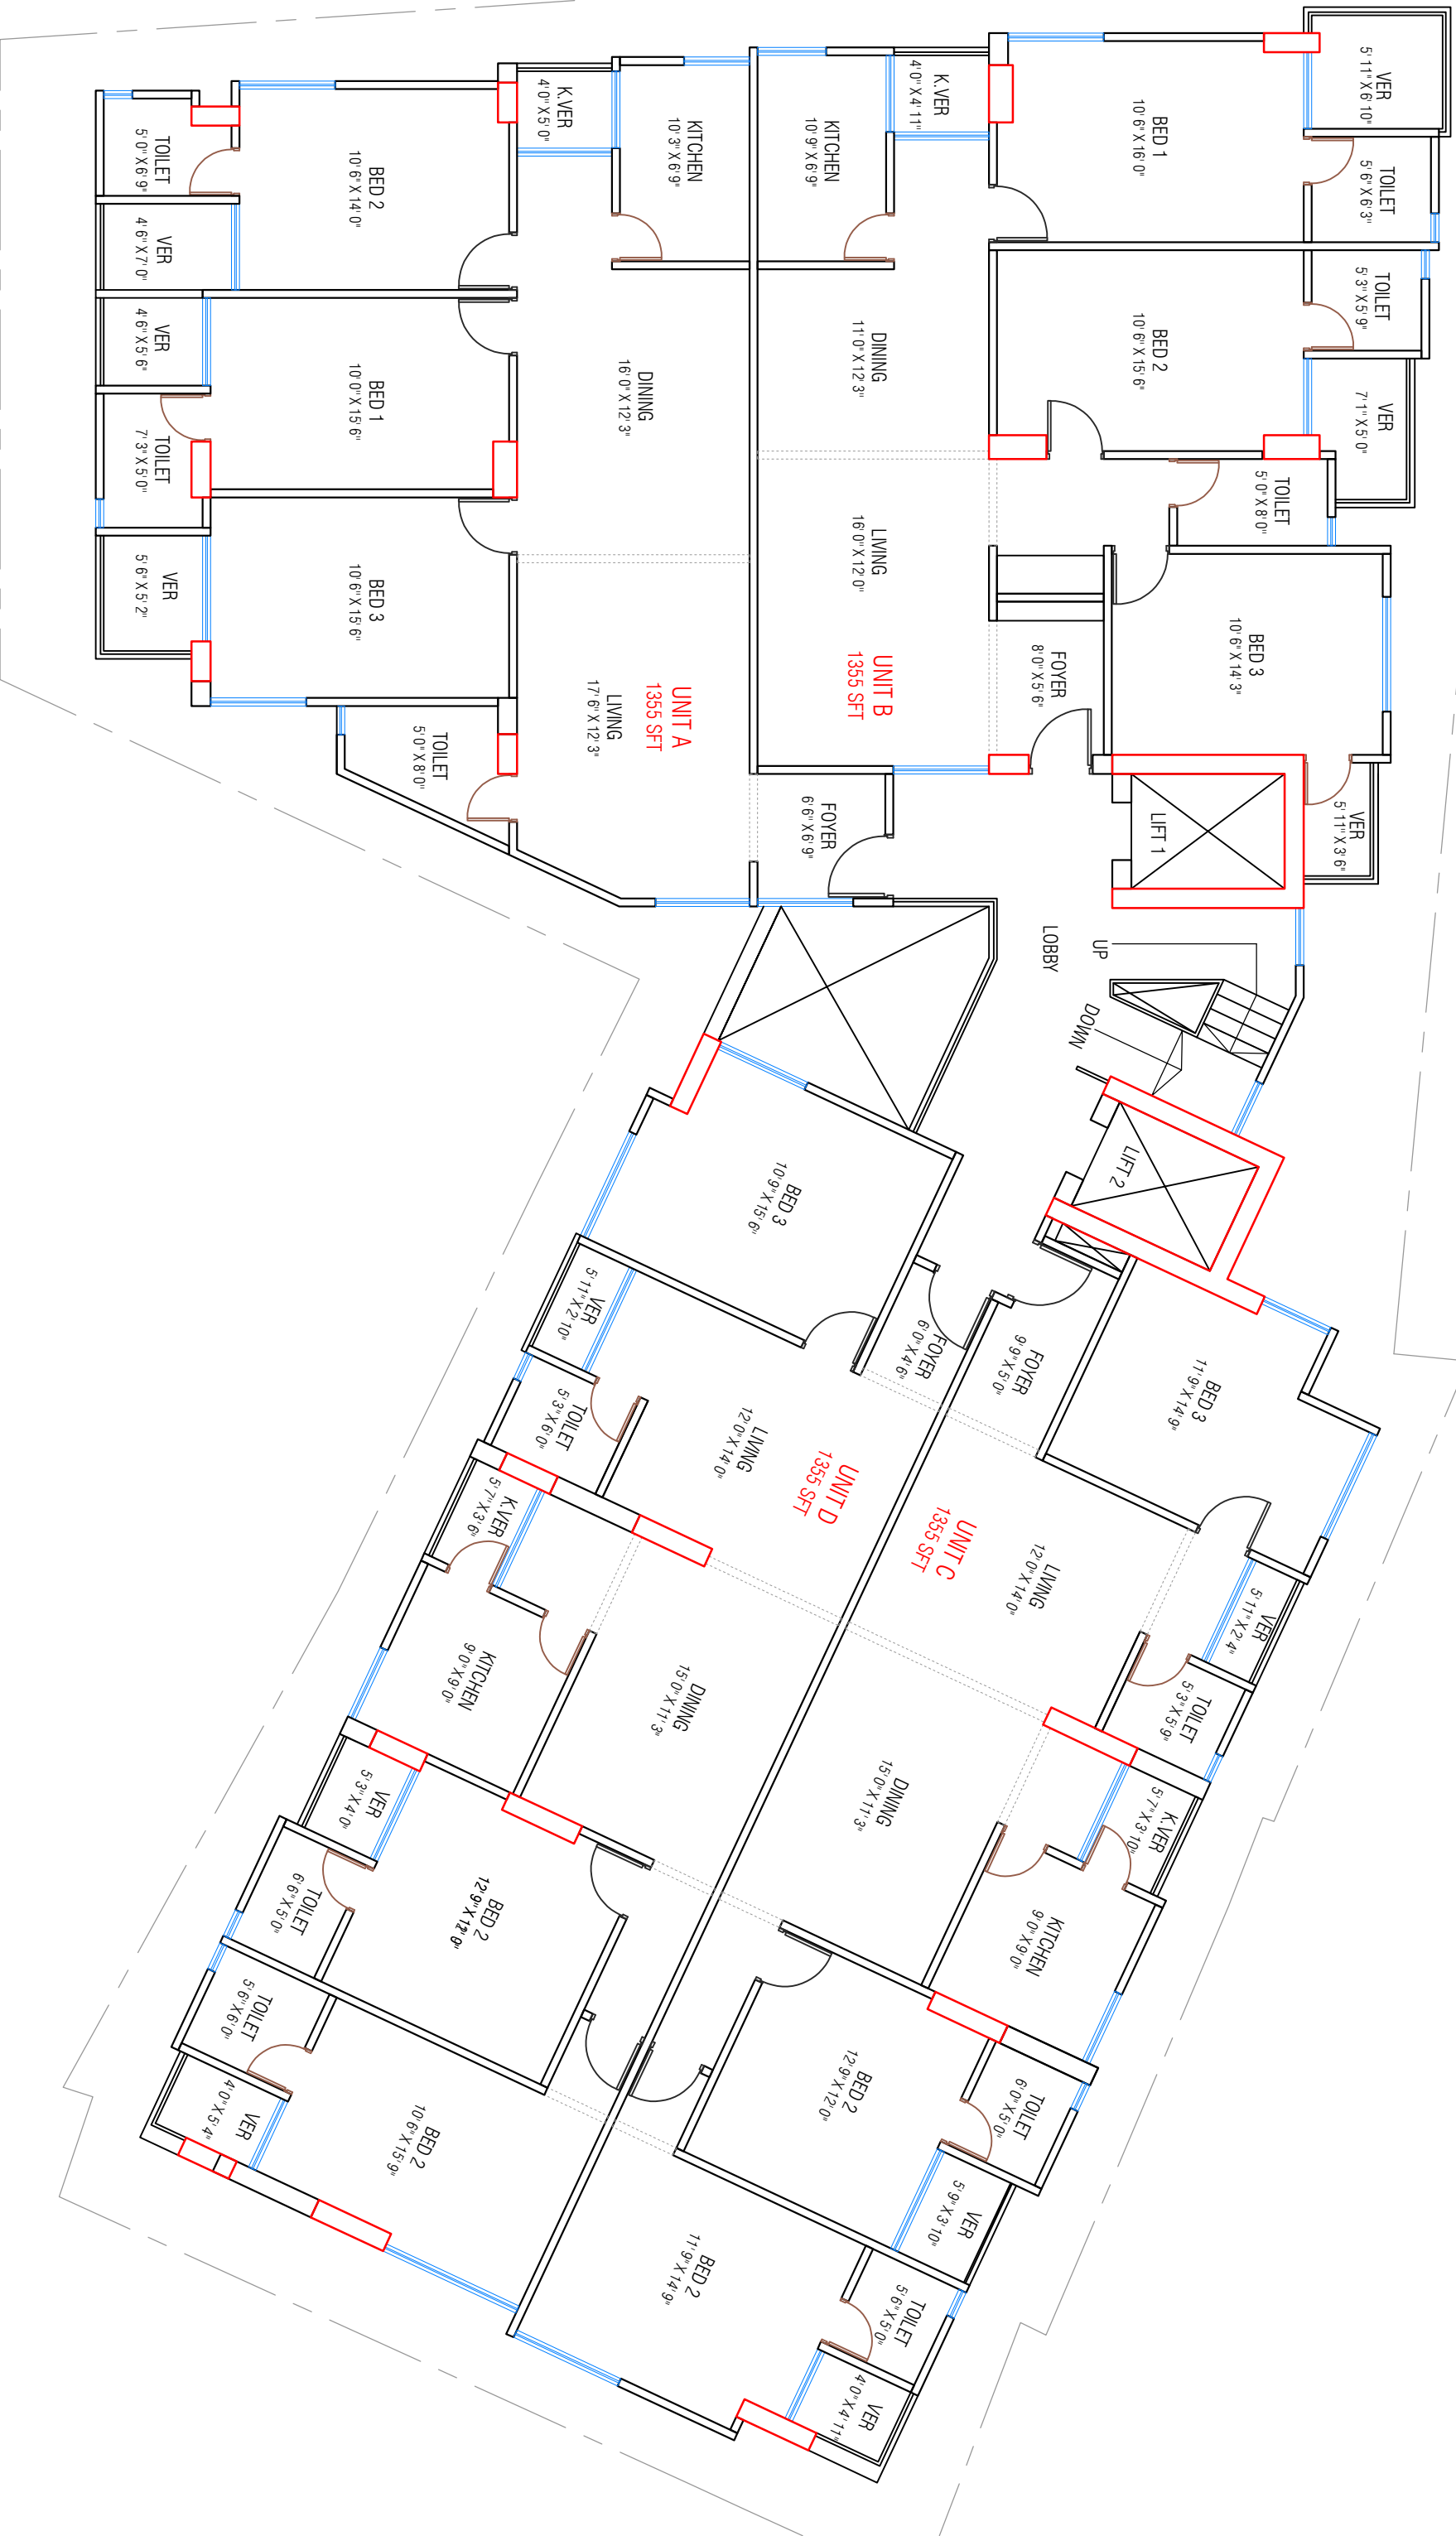


TYPICAL FLOOR PLAN